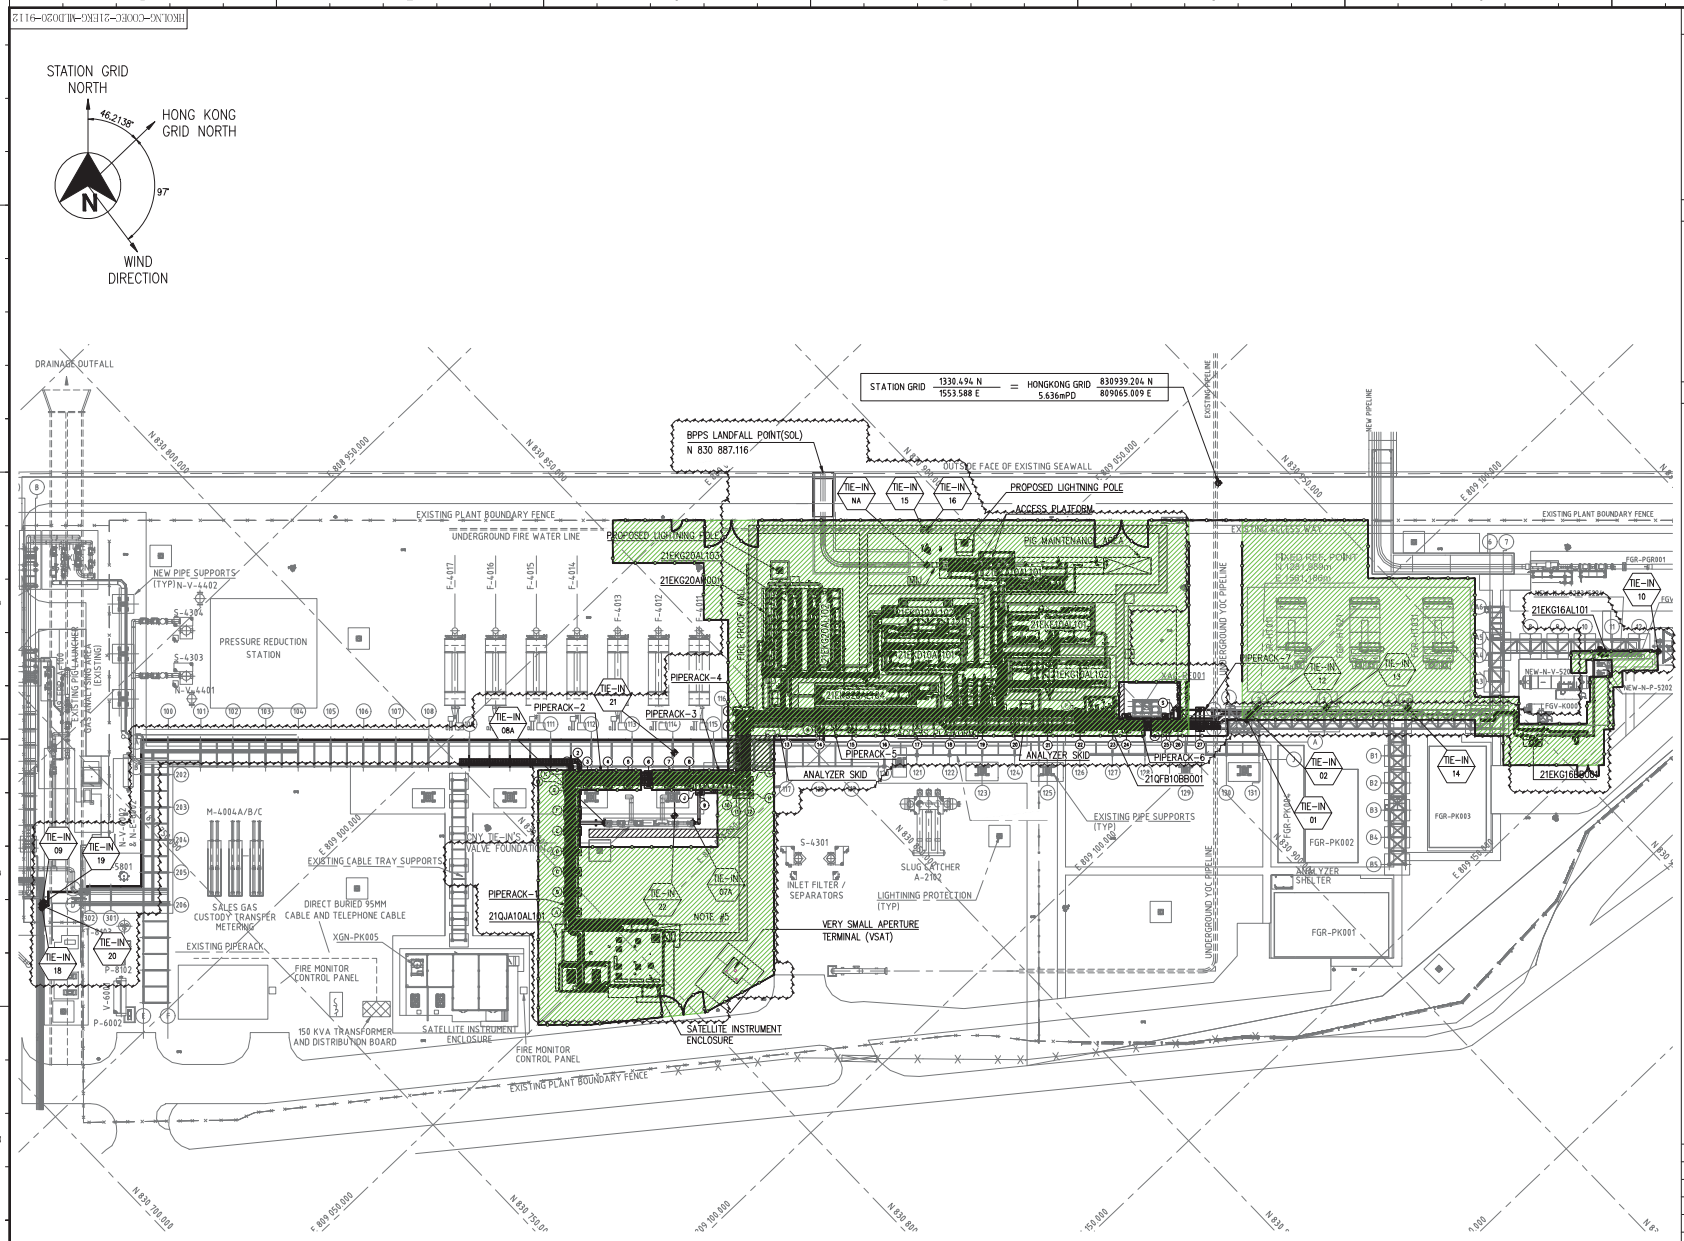

KEY PLAN

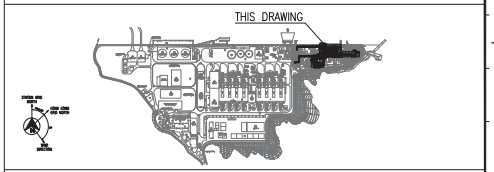

GENERAL NOTES

1. ALL DIMENSIONS ARE IN mm, ELEVATIONS & COORDINATES ARE IN m.
2. NOMINAL GRADE (PIPING DATUM) 0.000m = NOMINAL GRADE (HONG KONG DATUM) 5.700m.
3. RELATIONSHIP OF HONG KONG GRID TO STATION GRID.
   H.K. GRID 808 950.493 E / 828 896.966 N = STATION GRID 0.000 E / 0.000 N
4. PIG RECEIVER DESIGNED FOR INTELLIGENT PIGGING.
5. EXISTING HOSEREEL CABINET AT NEW SIE BUILDING SHALL BE RELOCATED.

LEGEND

- ESCAPE /ACCESS CLEAR WIDTH OF NOT LESS THAN 1.525m AND CLEAR HEIGHT OF 2.3m.
- NEW BPPS GRS SCOPE OF WORK
- SITE BOUNDARY AT THE BPPS GRS

10 0 10 20 30m

DWG. NO.	DRAWING TITLE
HKOLNG-COOEC-21EKG-MPD010-9101	HKOLNG GRS - EQUIPMENT LIST

REFERENCE DOCUMENTS

REVISION No.	DATE	DESCRIPTION	BY	CH'K.	APP'D	CLP
C	03JUN2020	ISSUED FOR REVIEW	AKR	ASD	MF	
B	17APR2020	INTERNALLY APPROVED	AKR	ASD	MF	
A	21FEB2020	DISCIPLINE INTERNAL CHECK	AKR	ASD	MF	

CLIENT: Capco

Offshore Oil Engineering Co.,Ltd.

JOB No. 20ZB-DD02

SIGNATURE		DATE
DRAWN	SGB	20AUG2020
DESIGNED	AKR	20AUG2020
CHECKED	ASD	20AUG2020
REVIEWED	TWC	20AUG2020
EXAMINED	TWC	20AUG2020
APPROVED	MF	20AUG2020

PROJECT: HONG KONG OFFSHORE LNG TERMINAL PROJECT PACKAGE B

DRAWING TITLE: HKOLNG GRS - OVERALL PLOT PLAN GRS

CERTIF. No. A112002816

SCALE (A3) 1 : 1000

Figure 1.2

DWG No. HKOLNG-COOEC-21EKG-MLD020-9112

REV. C